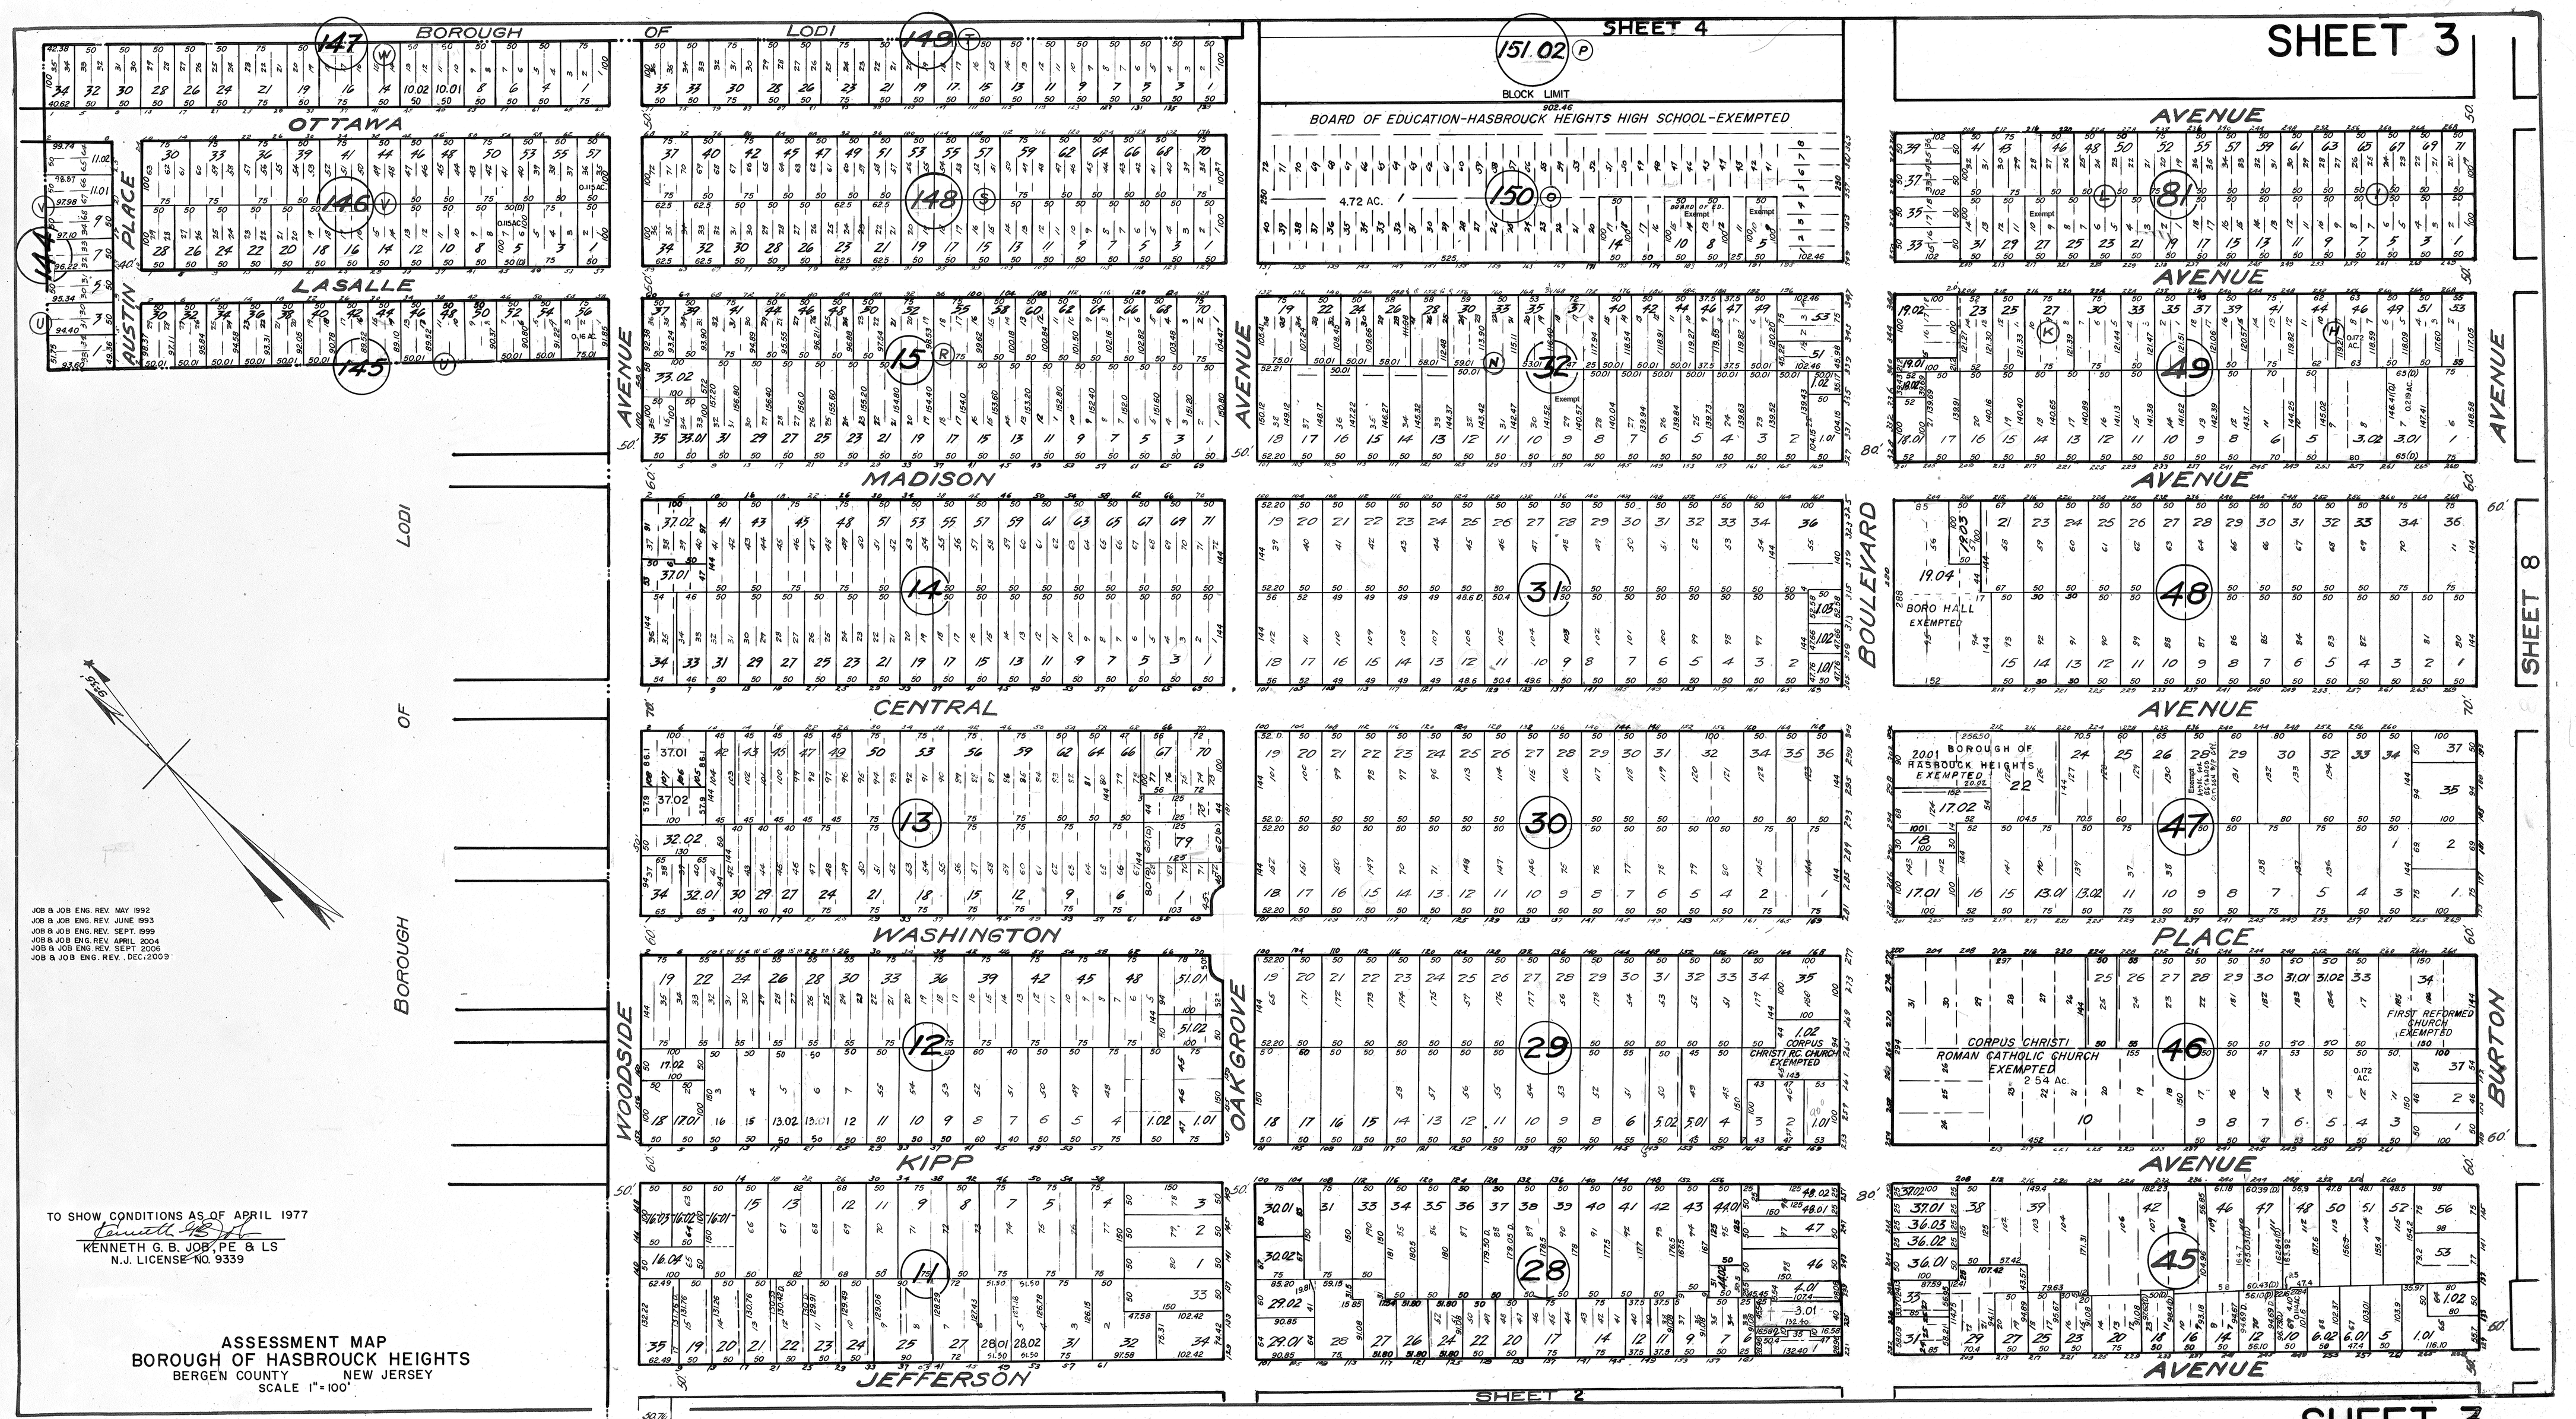
SHEET 3
SHEET 4
SHEET 8
SHEET 2
SHEET 3
BOROUGH OF LODI
BOROUGH OF HASBROUCK HEIGHTS
OTTAWA
LASALLE
AUSTIN PLACE
MADISON
CENTRAL
WASHINGTON
KIPP
JEFFERSON
WOODSIDE
OAK GROVE
BURTON
BOULEVARD
AVENUE
PLACE
LODI
BLOCK LIMIT
BOARD OF EDUCATION-HASBROUCK HEIGHTS HIGH SCHOOL-EXEMPTED
BORO HALL EXEMPTED
BOROUGH OF HASBROUCK HEIGHTS EXEMPTED
CORPUS CHRISTI ROMAN CATHOLIC CHURCH EXEMPTED
FIRST REFORMED CHURCH EXEMPTED
JOB & JOB ENG. REV. MAY 1992
JOB & JOB ENG. REV. JUNE 1993
JOB & JOB ENG. REV. SEPT. 1999
JOB & JOB ENG. REV. APRIL 2004
JOB & JOB ENG. REV. SEPT. 2006
JOB & JOB ENG. REV. DEC. 2009
TO SHOW CONDITIONS AS OF APRIL 1977
KENNETH G. B. JOB, PE & LS
N.J. LICENSE NO. 9339
ASSESSMENT MAP
BOROUGH OF HASBROUCK HEIGHTS
BERGEN COUNTY NEW JERSEY
SCALE 1"=100'